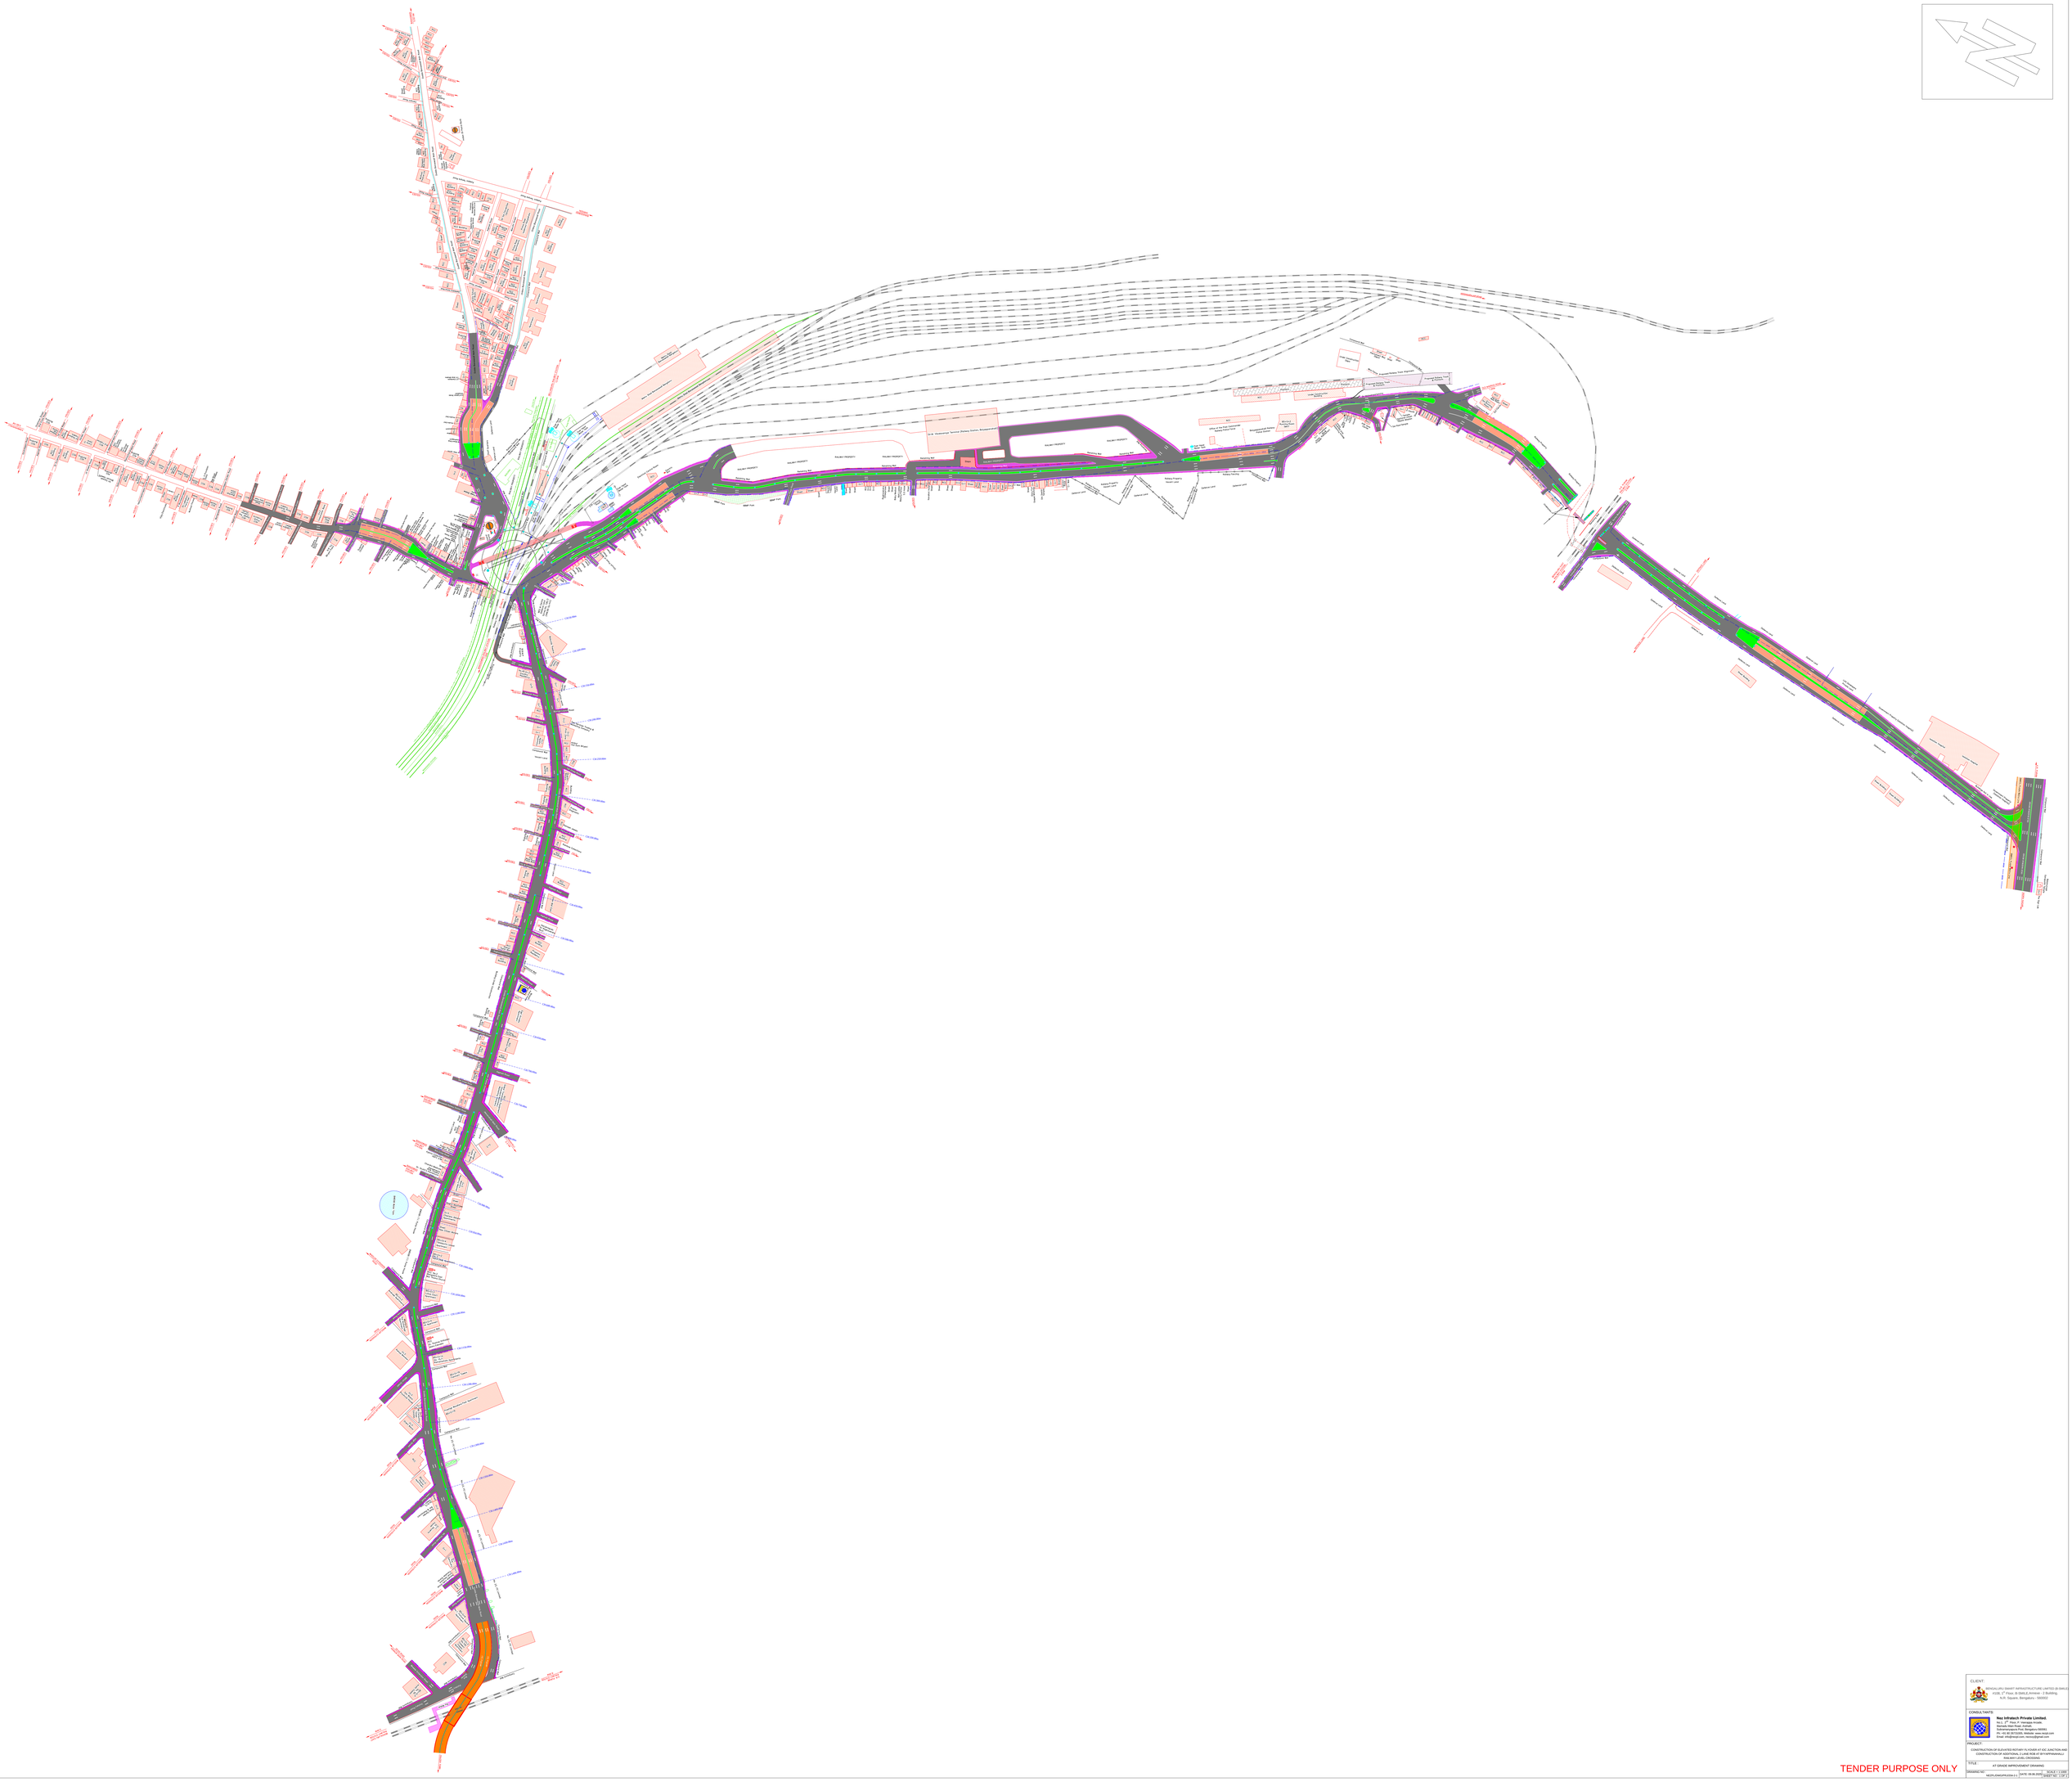

TENDER PURPOSE ONLY

CLIENT:
BENGALURU SMART INFRASTRUCTURE LIMITED (B-SMART)
#109, 1st Floor, (G-SWILE) Annexe - 1 Building,
N.R. Square, Bengaluru - 560002

CONSULTANTS:
Naz Infratech Private Limited.
Regd. Office: 1st Floor, Sri Sai Complex,
Bellary Main Road, Amani,
Sahakarnagara Post, Bengaluru-560092.
Ph: 080-23634444, Mob: 9845012444/45
Email: info@nazpl.com, nazcivil@gmail.com

PROJECT:
CONSTRUCTION OF ELEVATED ROTARY FLYOVER AT KC JUNCTION AND CONSTRUCTION OF ADDITIONAL 2 LANE ROB AT BYYAPPANAHALLI RAILWAY LEVEL CROSSING

TITLE:
AT GRADE IMPROVEMENT DRAWING

DRAWING NO: NCR/LKM/GP/ro/04-2.2 | SCALE:1:1000 | DATE: 09.09.2025 | SHEET NO: 1 OF 1